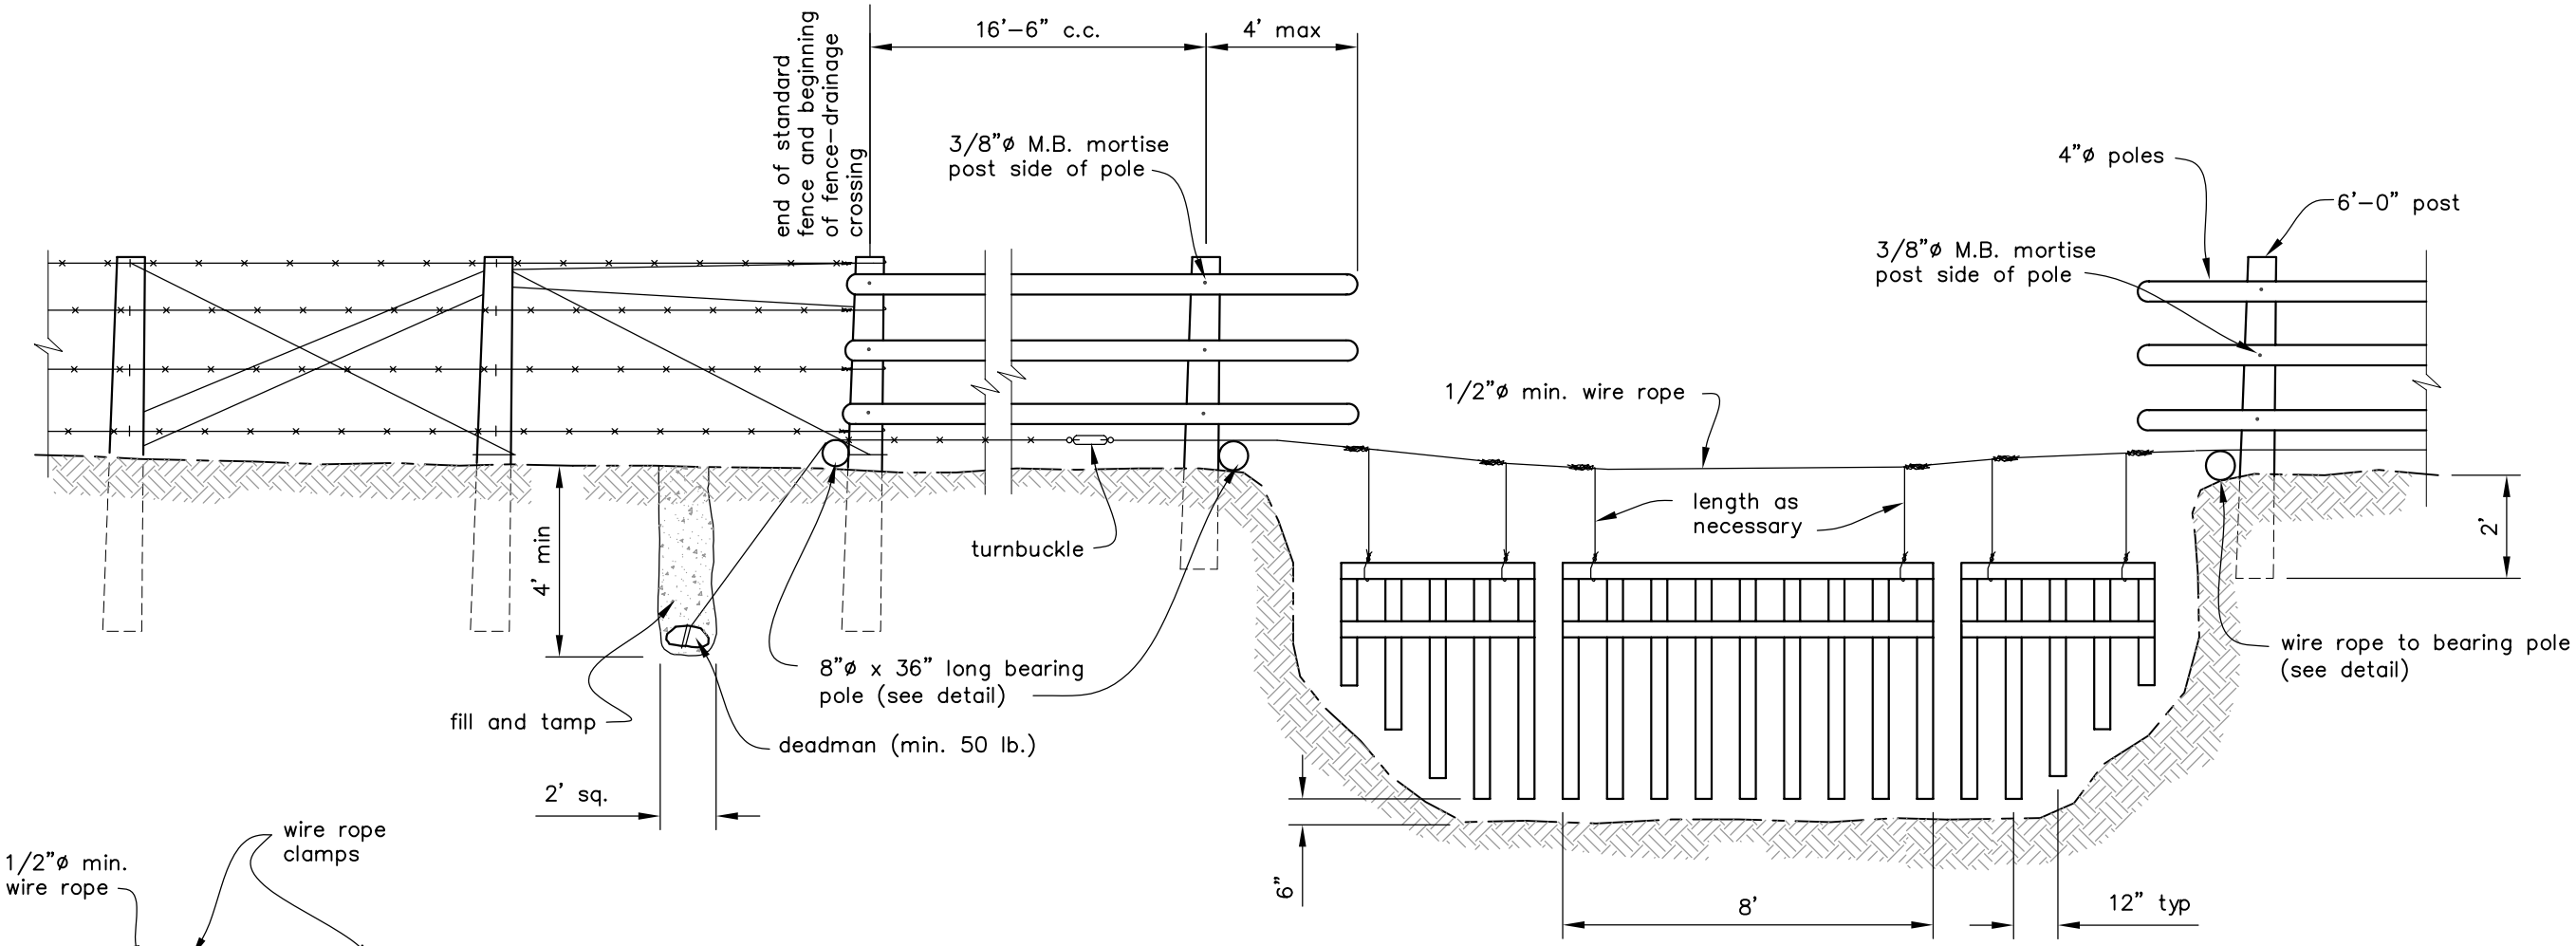

ELEVATION (LOOKING UPSTREAM)

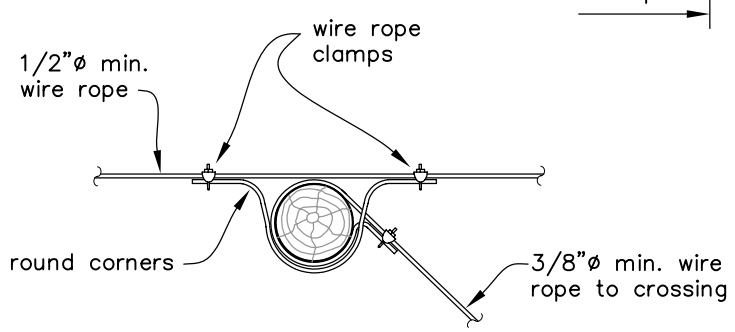

WIRE ROPE CONNECTION TO INTERMEDIATE BEARING POLE DETAIL

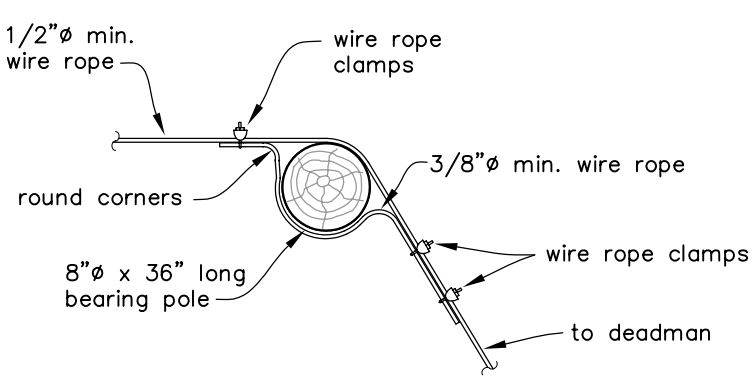

WIRE ROPE CONNECTION TO END BEARING POLE DETAIL

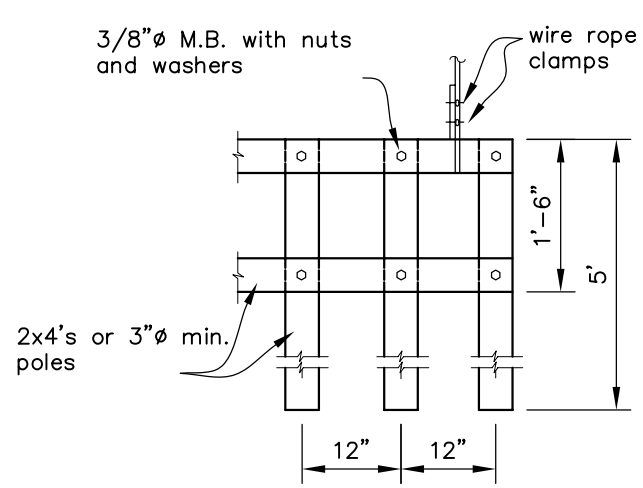

WOOD PANEL CONSTRUCTION DETAIL

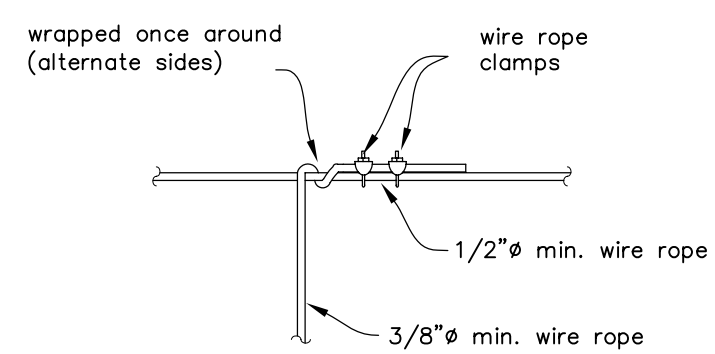

WIRE ROPE CONNECTION DETAIL

NOTE:
1. rough sawn 2x4's may be substituted for poles

This drawing requires supporting technical documentation prior to use and must be adapted to the specific site.

Drawing not to scale.

Date
Designed
Drawn 8/05
Checked
Approved
Title

FENCE DRAINAGE CROSSING
WITH FLOAT LOG (TYPE C)
LIVESTOCK FACILITIES

NRCS
Natural Resources Conservation Service
United States Department of Agriculture

File Name
or_lsk_fencxing_d.dwg
Drawing No.
Sheet of